NAME OF WORK :- Improvements of Toilets in Ward No. 08

Estimate Sketch

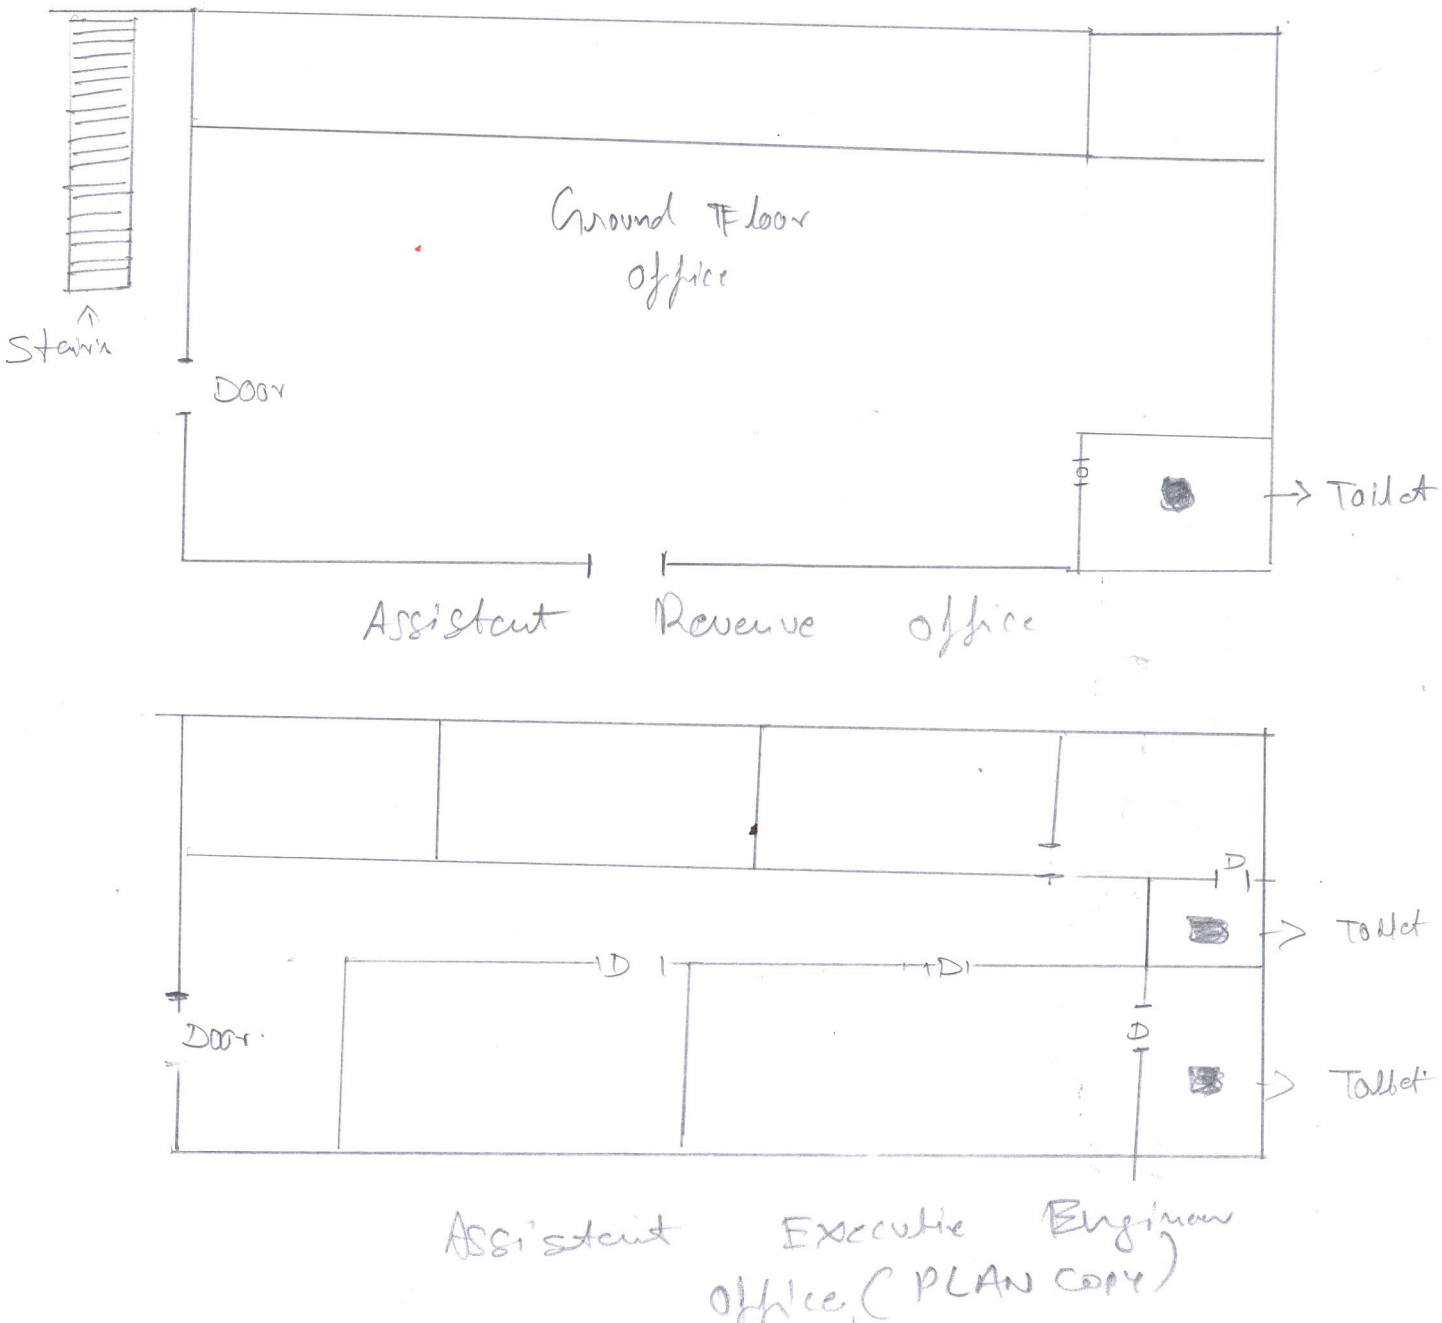

Assistant Executive Engineer
Kodigehalli Sub Division
BBMP, Bangalore